SAINT LOUIS COUNTY
Missouri

QUIGG ENGINEERING INC
720 OLIVE STREET, SUITE 1610
ST LOUIS, MO 63101
(314) 339-8431

HANLEY ROAD - LACLEDE STATION ROAD RESURFACING
ST. LOUIS COUNTY PROJECT NO. AR-1819
STP-5613(610)

LEGEND:
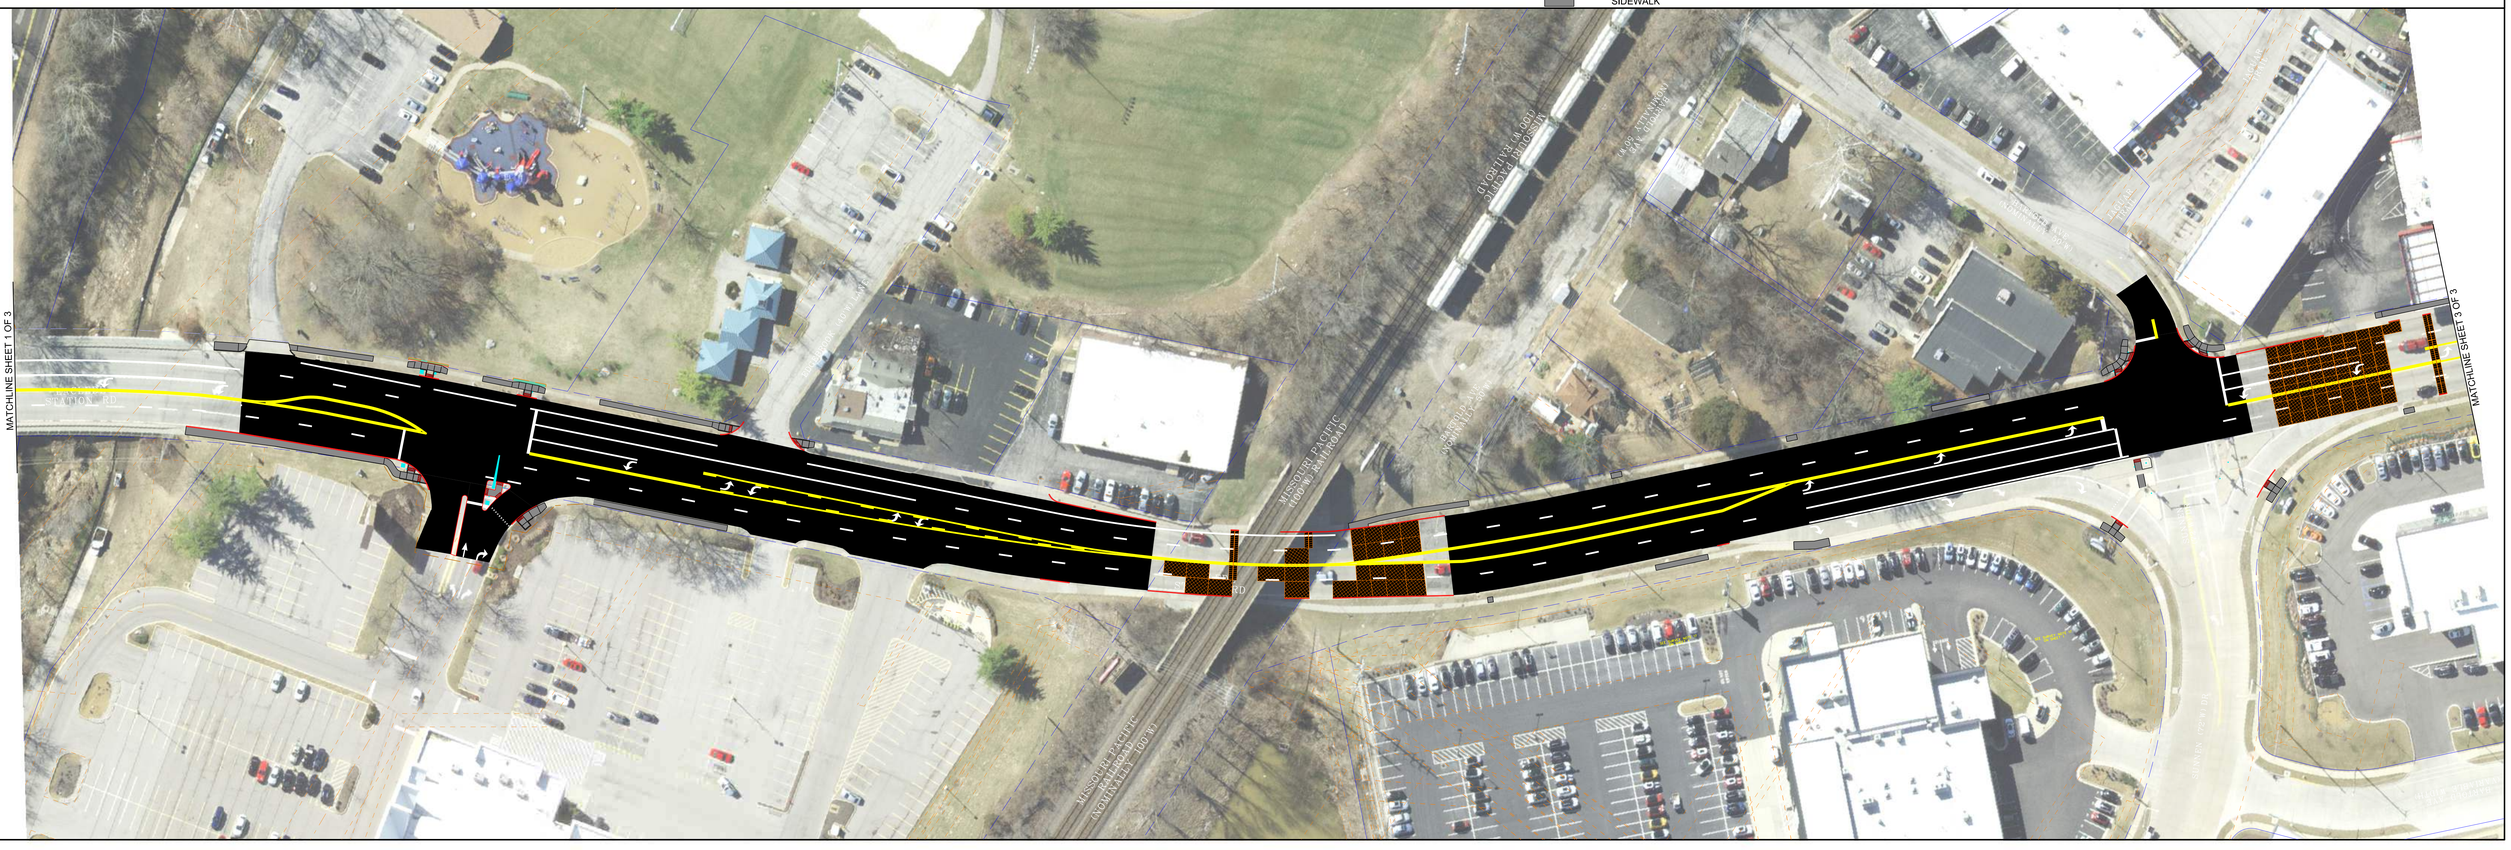
- ASPHALT PAVEMENT
- CONCRETE PAVEMENT REPAIR
- CONCRETE CURB
- SIDEWALK
- EXISTING RIGHT-OF-WAY AND PROPERTY LINES
- PERMANENT EASEMENTS
- SIGNAL EQUIPMENT